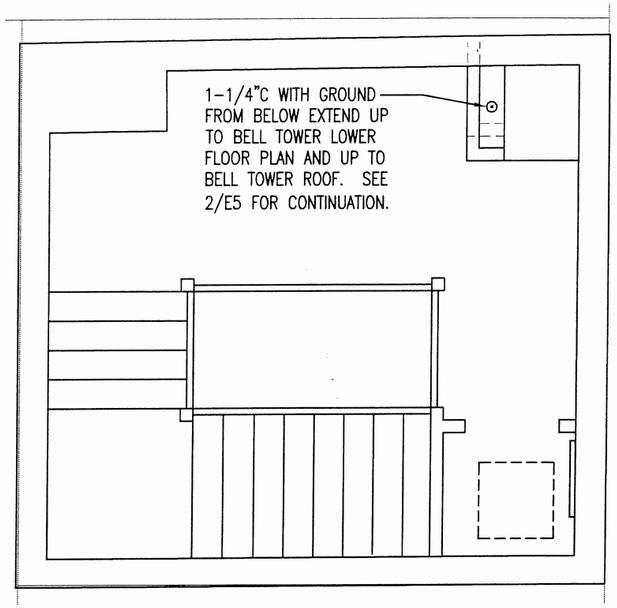

1 3RD FLOOR GROUNDING PLAN

SCALE: 1/4" = 1' - 0"

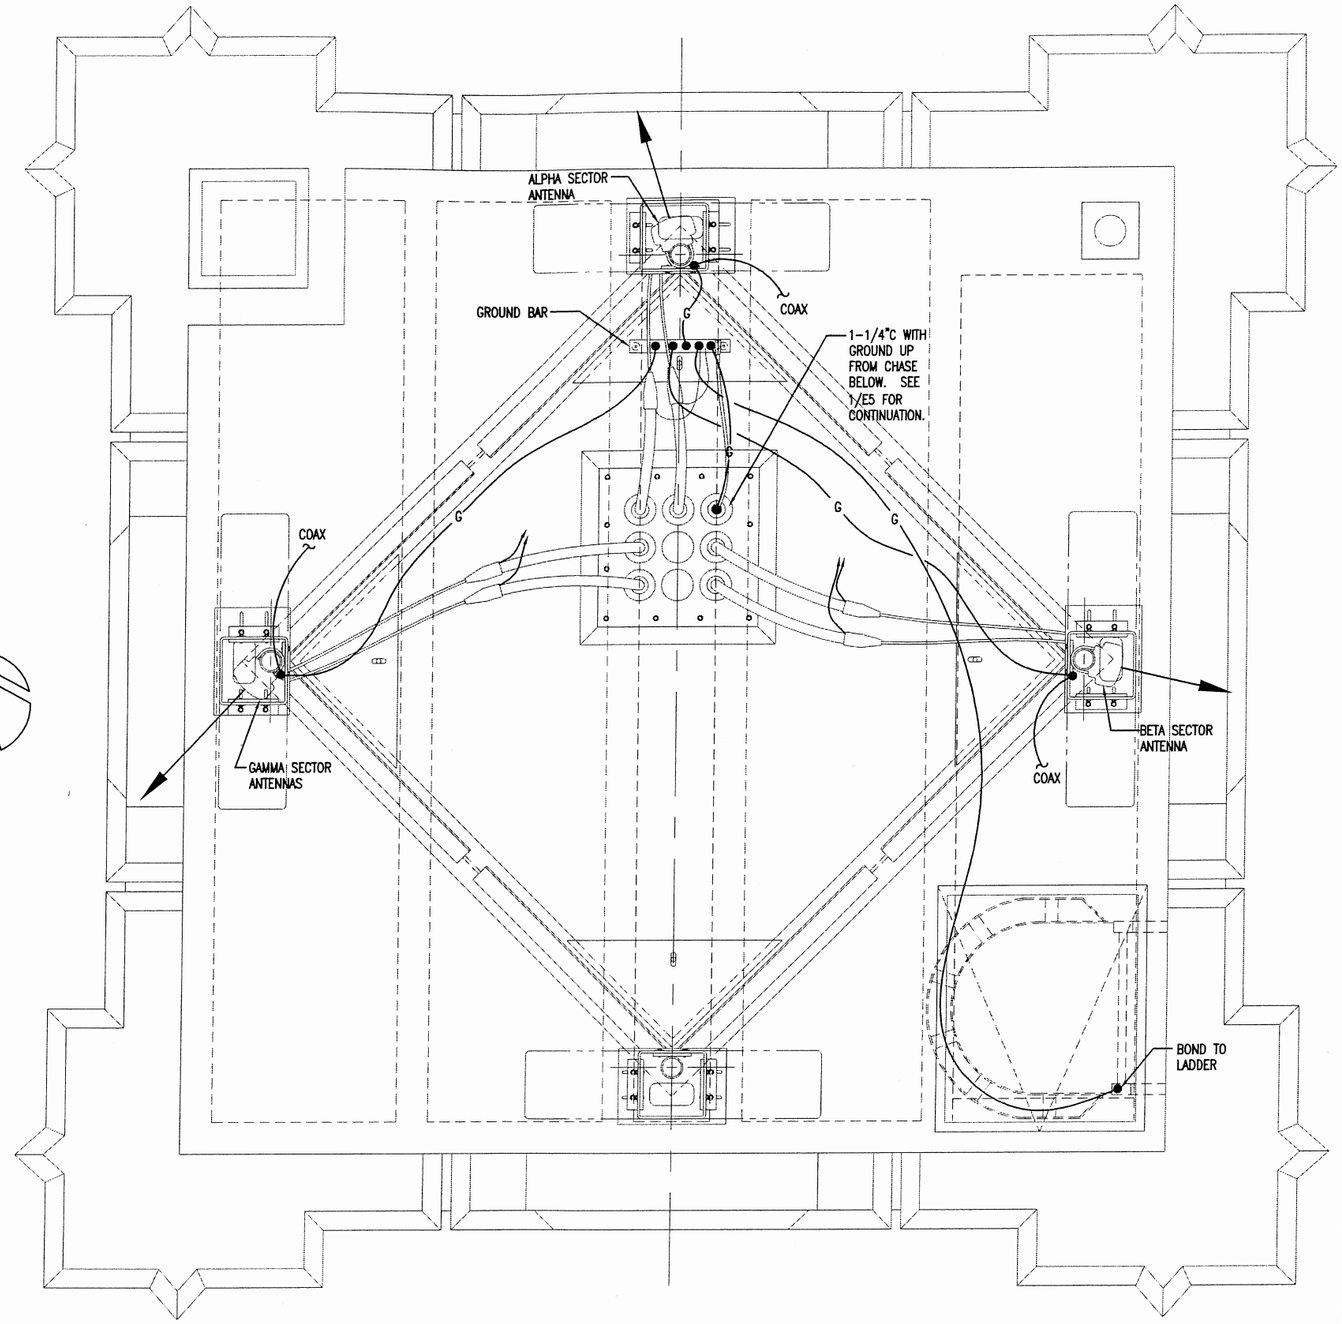

2 BELL TOWER ROOF GROUNDING PLAN

SCALE: 3/16" = 1' - 0"

GENERAL NOTE:

1. X-RAY ALL SLABS BEFORE CORE DRILLING.
2. FIRE SEAL ALL CONDUIT PENETRATIONS THROUGH WALLS AND FLOORS.

ESA Emil G. Swize & Associates, Inc.
MECHANICAL & ELECTRICAL ENGINEERING
1901 N.W. Military Hwy., Suite 201
San Antonio, Texas 78213 210-342-3483

JOB NO.: 05001"AI"

THESE DRAWINGS ARE THE PROPERTY OF SPRINT PCS. THEY ARE INTENDED FOR THE EXCLUSIVE USE OF THIS PROJECT ONLY. ANY RE-USE OF THESE PLANS (DRAWINGS) WITHOUT THE EXPRESS WRITTEN CONSENT OF SPRINT PCS IS PROHIBITED

ArchComm Design, Inc. Architects
1840 Lockhill-Selma, Suite 101
San Antonio, Texas 78213
(210)308-9905

STATE OF TEXAS
EMIL G. SWIZE
37784
REGISTERED PROFESSIONAL ENGINEER
5-31-06

Sprint

CHURCH OF THE REDEEMER

HO70XC883B

4411 DALLAS STREET, HOUSTON, TX 77389

SHEET TITLE
3RD FLOOR AND ROOF GROUNDING PLAN

SHEET HISTORY

DATE:	10/28/05
1.	
2.	
3.	
4.	

E5

SA055068